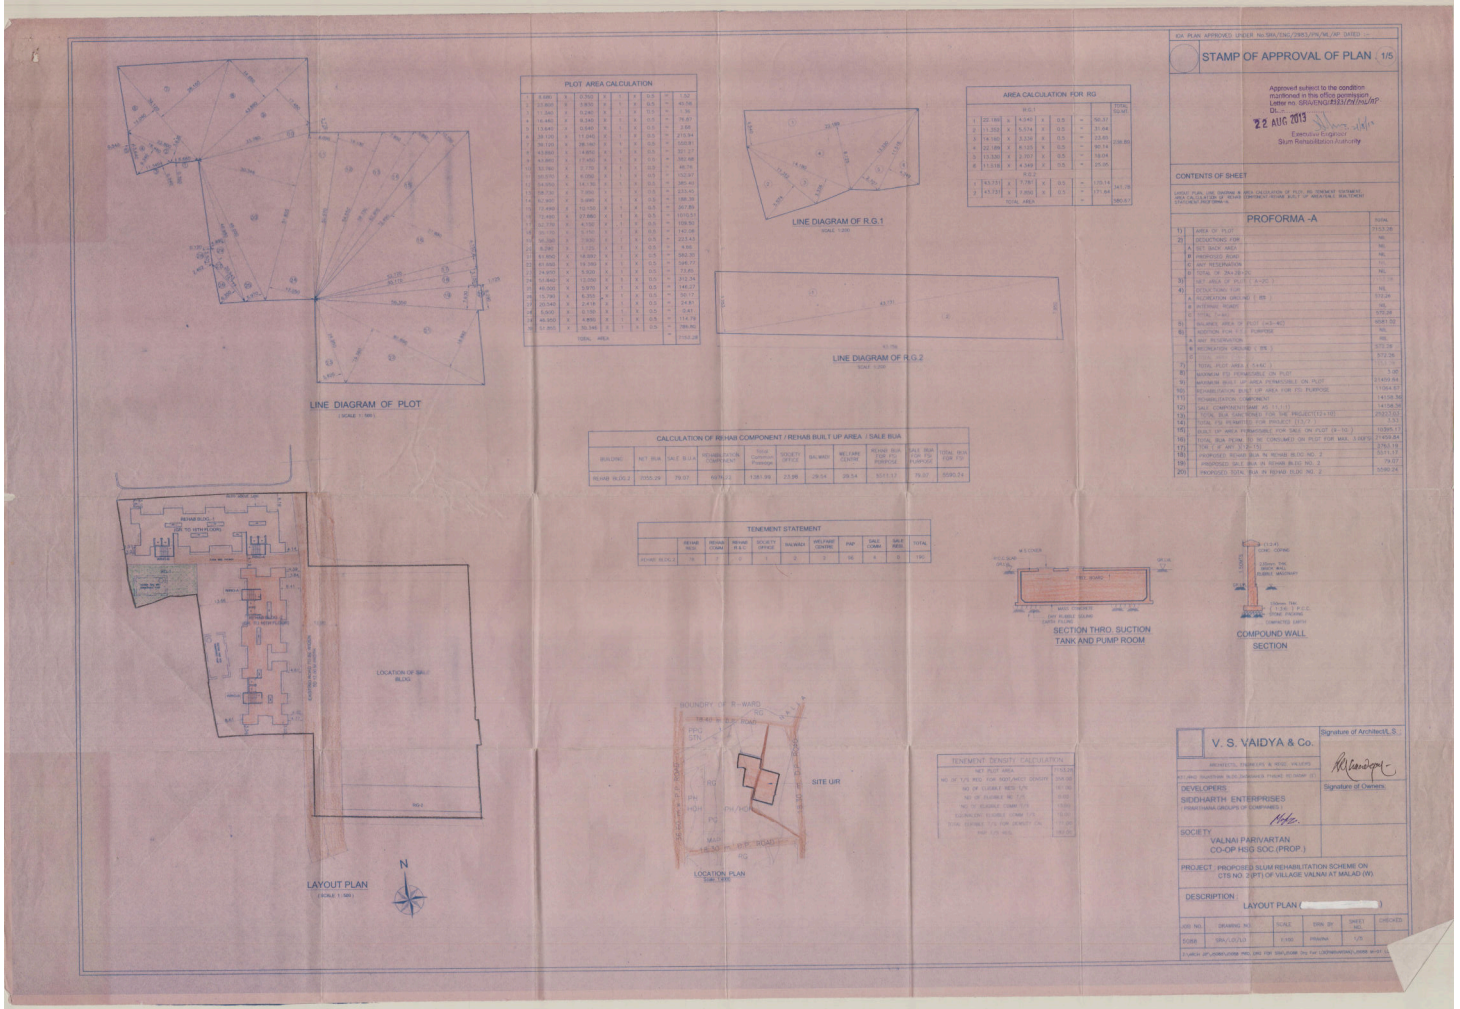
STAMP OF APPROVAL OF PLAN
Approved subject to the condition mentioned in this office permission Letter no.
Executive Engineer
Slum Rehabilitation Authority
CONTENTS OF SHEET
PROFORMA -A
LINE DIAGRAM OF PLOT
LINE DIAGRAM OF R.G.1
LINE DIAGRAM OF R.G.2
LAYOUT PLAN
SECTION THRO. SUCTION TANK AND PUMP ROOM
COMPOUND WALL SECTION
LOCATION PLAN
SITE UR
V. S. VAIDYA & Co.
DEVELOPERS
SIDDHARTH ENTERPRISES
SOCIETY
VALNAI PARIVARTAN CO-OP HSG SOC.(PROP.)
PROJECT : PROPOSED SLUM REHABILITATION SCHEME ON CTS NO. 2(PT) OF VILLAGE VALNAI AT MALAD (W).
DESCRIPTION :
LAYOUT PLAN