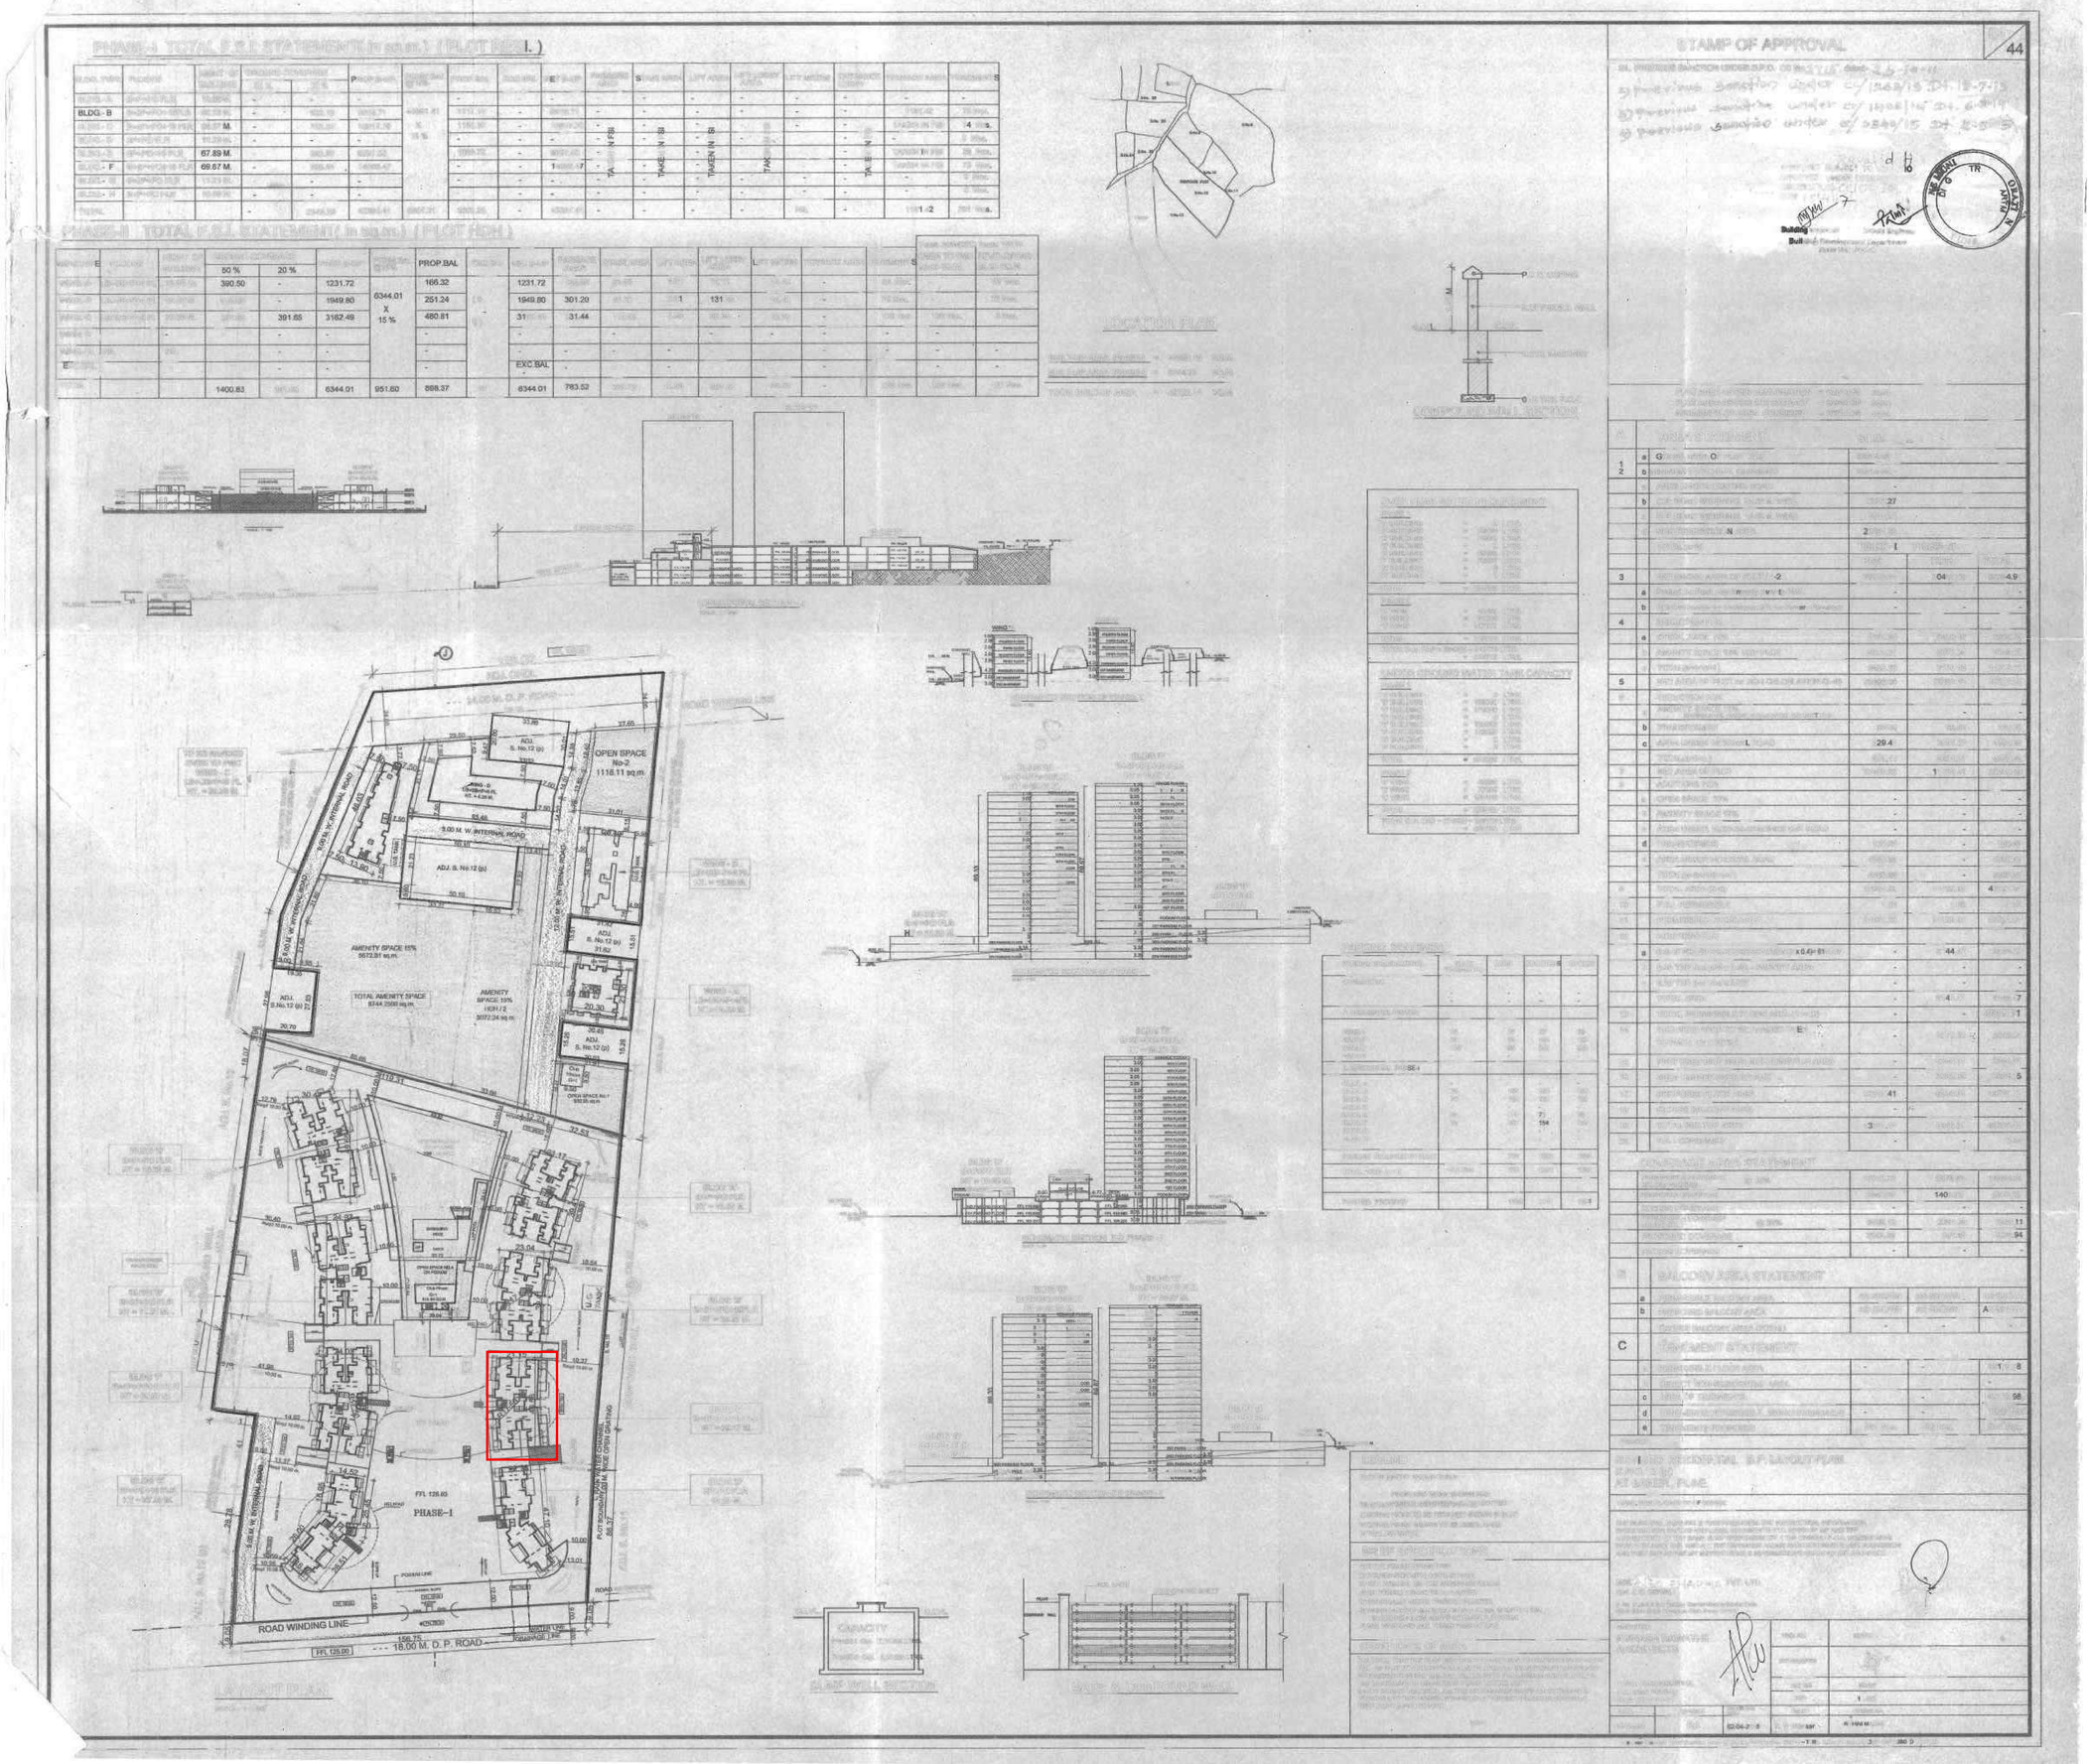

PHASE-I TOTAL F.S.I. STATEMENT (in sq.m.) (PLOT REF. I.)
PHASE-II TOTAL F.S.I. STATEMENT (in sq.m.) (PLOT REF. II)
LOCATION PLAN
STAMP OF APPROVAL
44
OPEN SPACE No-2 1118.11 sq.m.
AMENITY SPACE 15% 5672.81 sq.m.
TOTAL AMENITY SPACE 8744.2500 sq.m.
AMENITY SPACE 15% HDH / 2 3072.24 sq.m.
ADJ. S. No.12 (p)
ADJ. S. No.12 (p)
ADJ. S. No.12 (p)
ADJ. S. No.12 (p)
ADJ. S. No.12 (p)
PHASE-I
FFL 128.65
ROAD WINDING LINE
18.00 M. D. P. ROAD
FFL 128.00
LAYOUT PLAN
SUMP WELL SECTION
GATE & COMPOUND WALL