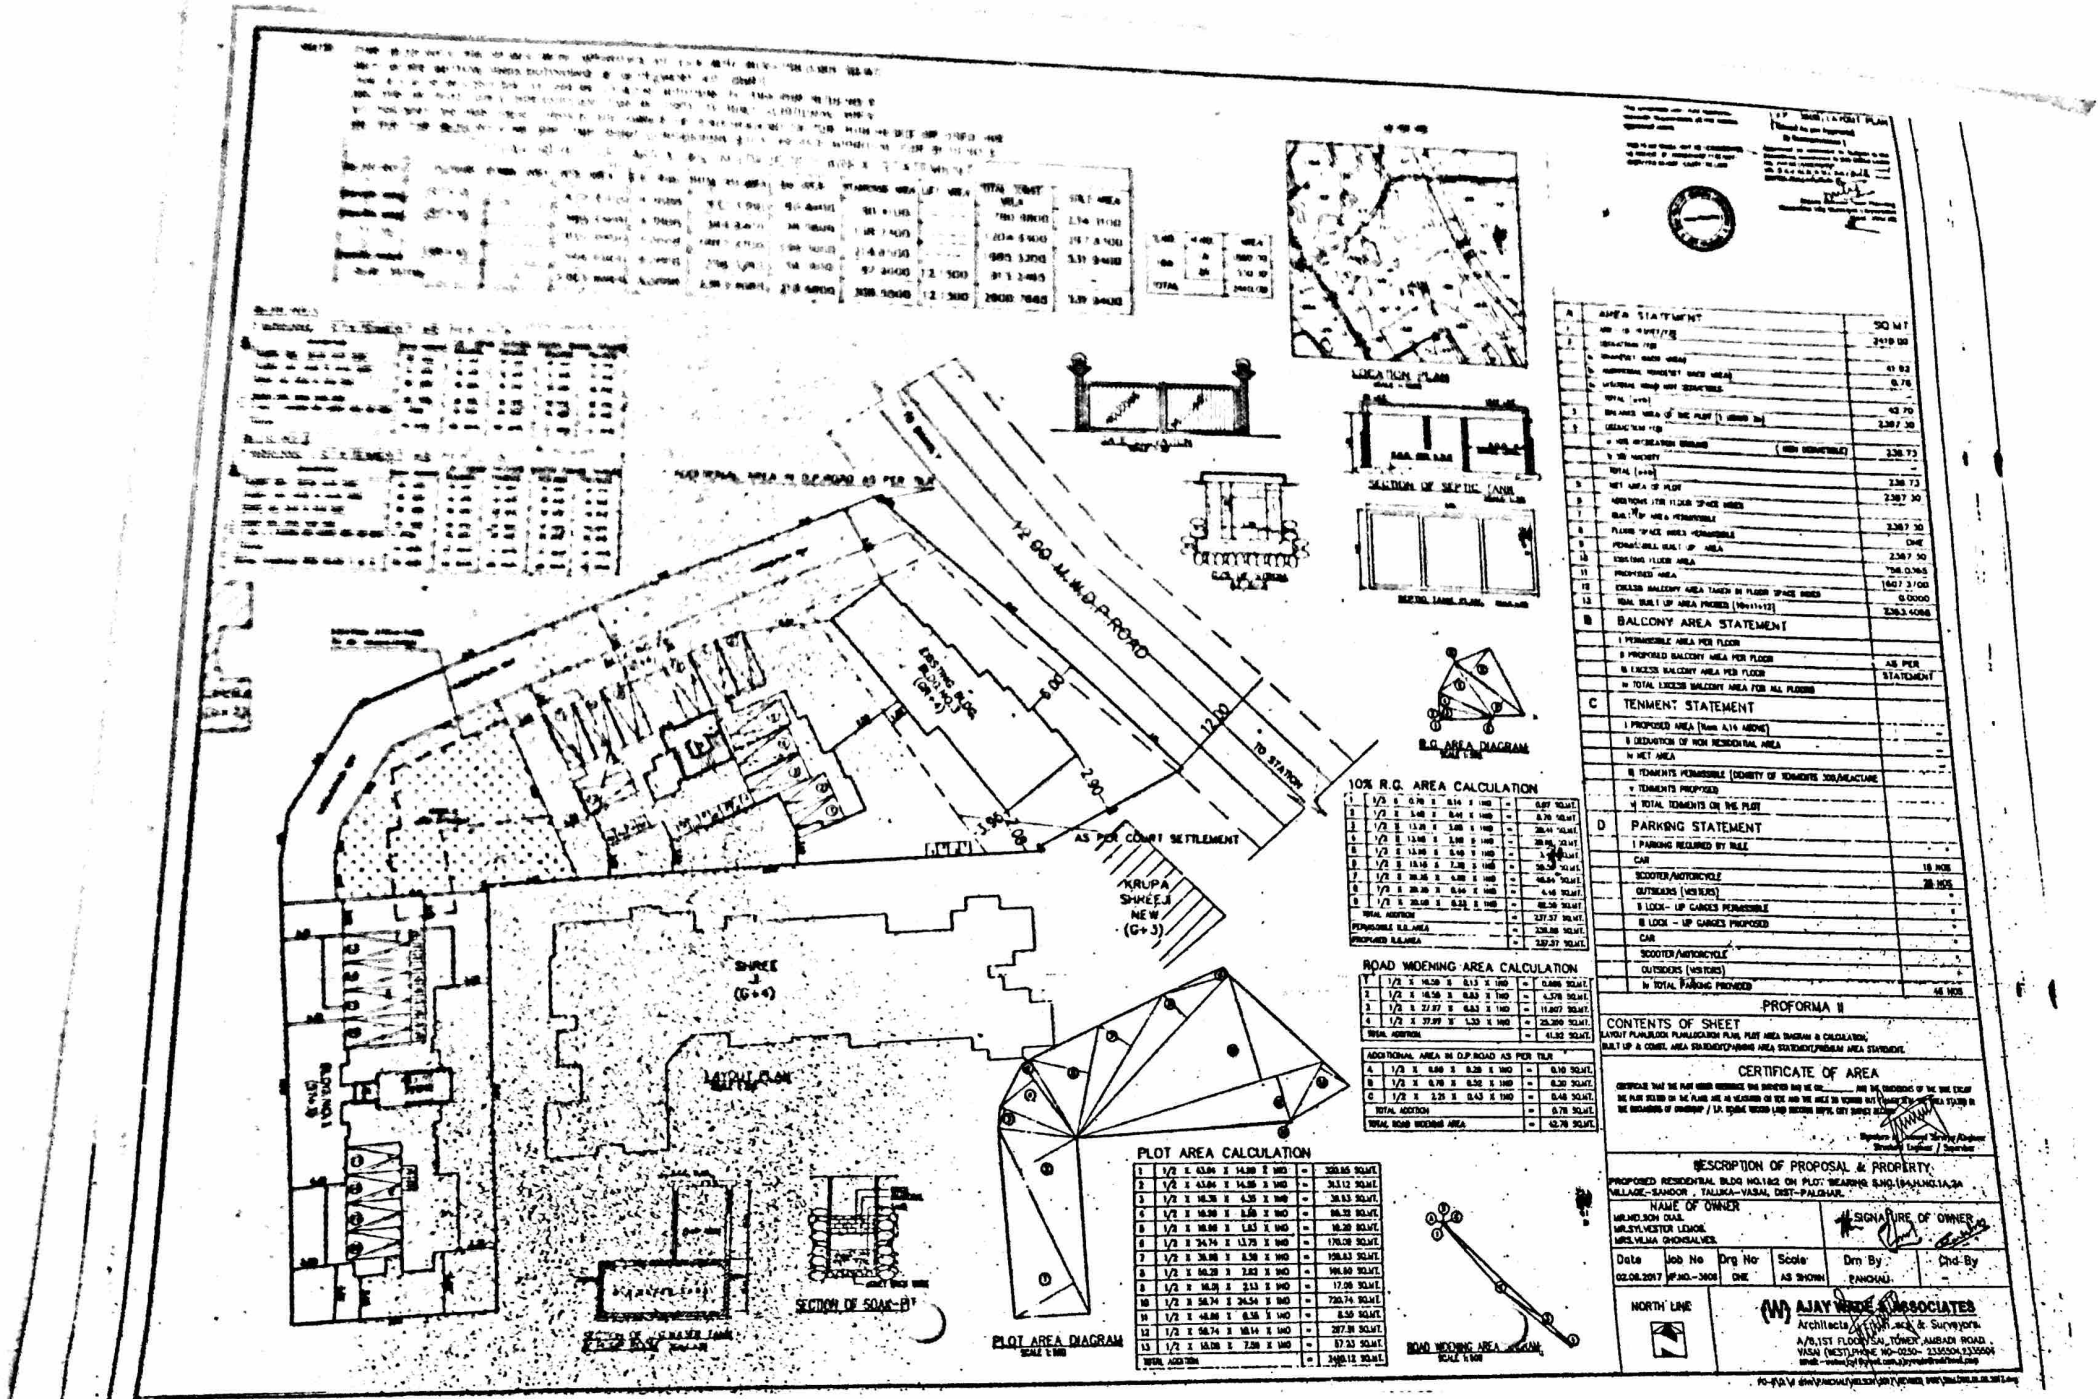
LOCATION PLAN
SECTION OF SEPTIC TANK
12.00 MT. WIDE D.P. ROAD
TO STATION
AS PER COURT SETTLEMENT
KRUPA SHREEJI NEW (G+3)
SHREE JI (G+4)
LAYOUT PLAN
SECTION OF SOAK-PIT
PLOT AREA DIAGRAM
SCALE 1:500
R.G. AREA DIAGRAM
SCALE 1:500
ROAD WIDENING AREA DIAGRAM
SCALE 1:500
10% R.G. AREA CALCULATION
ROAD WIDENING AREA CALCULATION
PLOT AREA CALCULATION
A AREA STATEMENT
B BALCONY AREA STATEMENT
C TENMENT STATEMENT
D PARKING STATEMENT
PROFORMA II
CONTENTS OF SHEET
CERTIFICATE OF AREA
DESCRIPTION OF PROPOSAL & PROPERTY
NAME OF OWNER
SIGNATURE OF OWNER
NORTH LINE
AJAY WADE & ASSOCIATES
Architects, Engineers & Surveyors