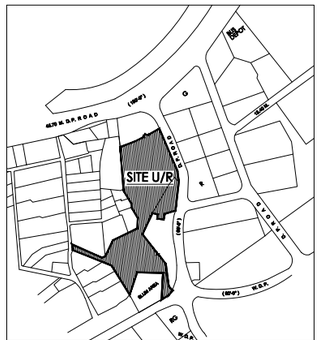

LOCATION PLAN
SCALE –1:4000

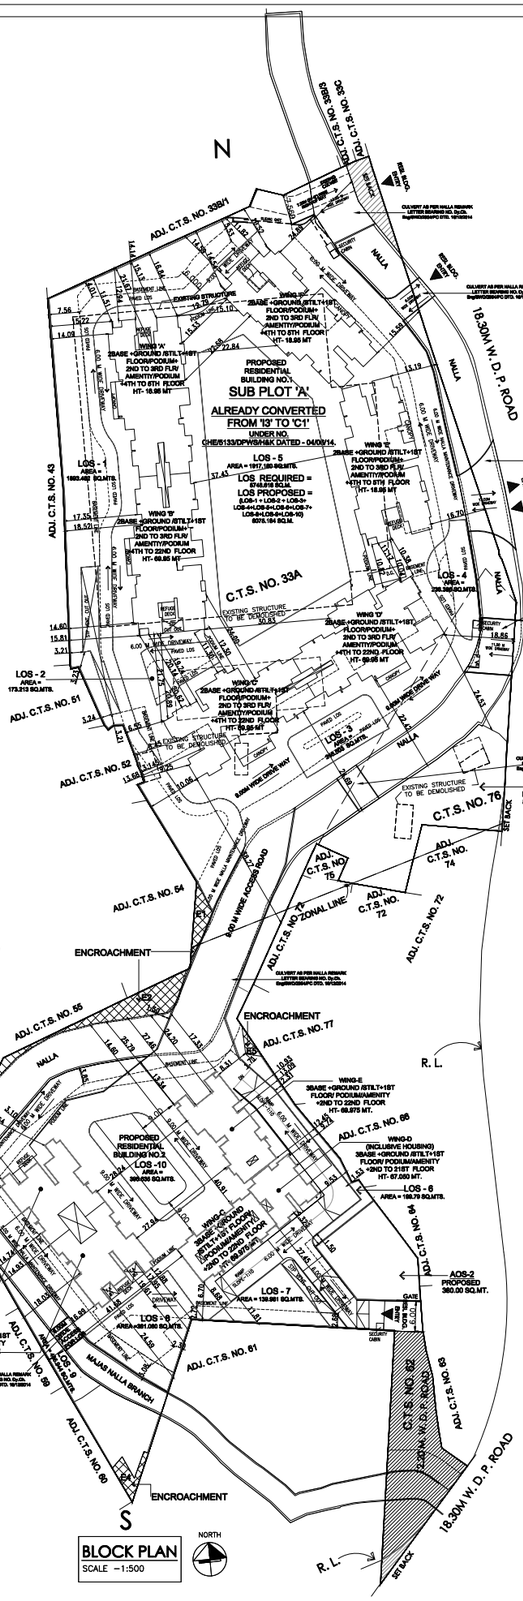

BLOCK PLAN
SCALE –1:500

NORTH

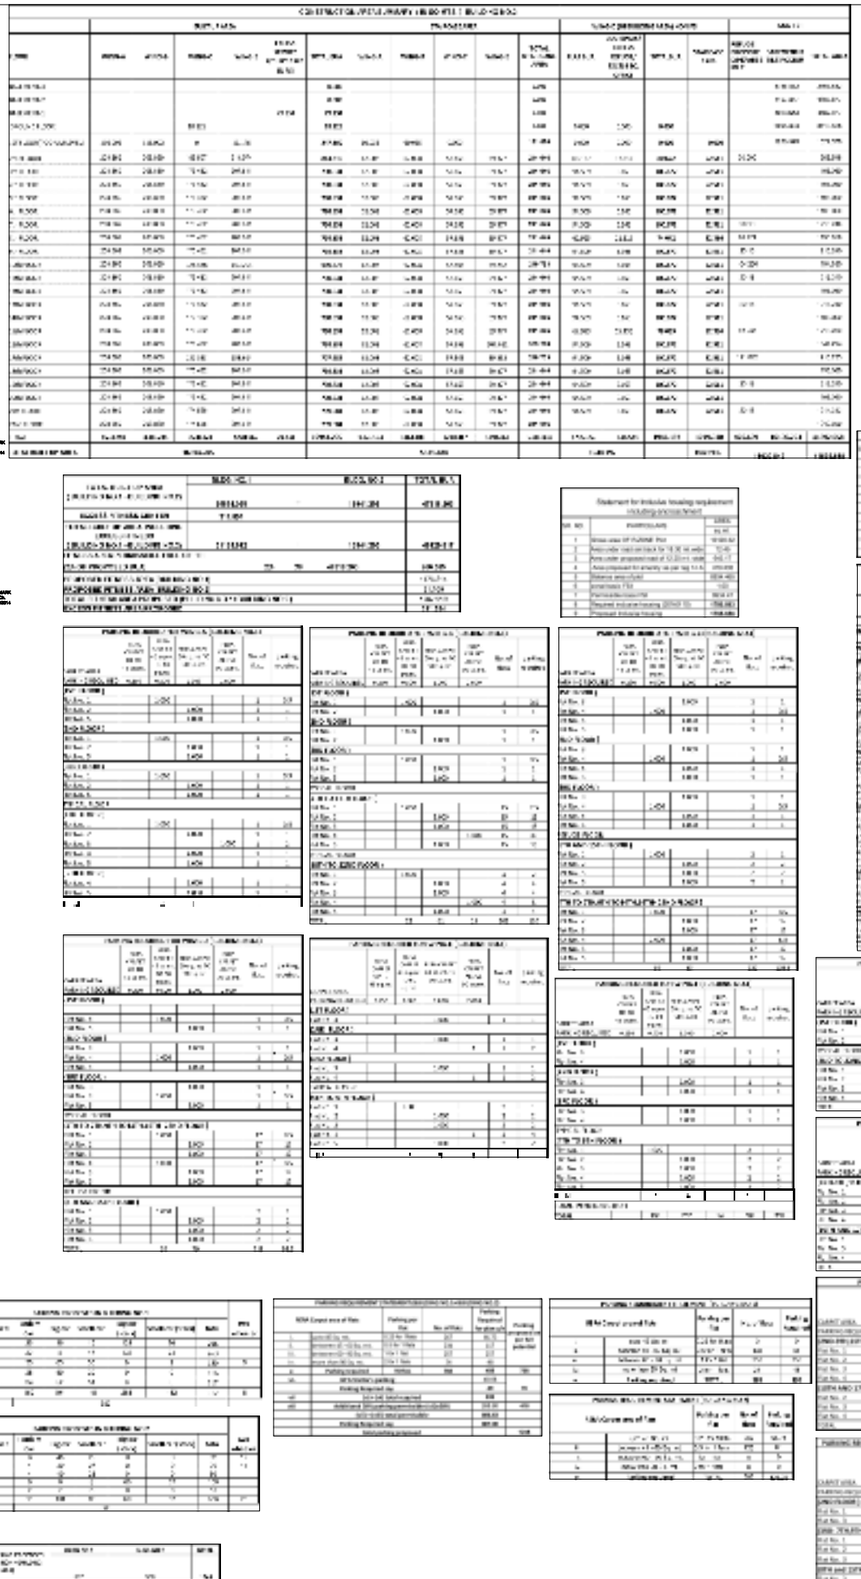

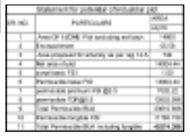

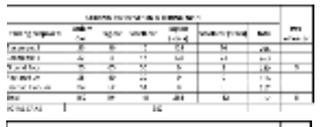

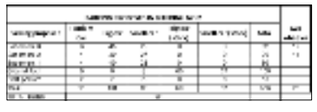

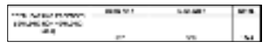

BUILDING-2

FILE NO.: > P-9274/2021/(CTS NO 33A AND OTHERS)/K/E WARD/MAJAS/2327/1/NEW | 1

STAMP OF APPROVAL OF PLAN

PLANS ARE DIGITALLY SIGNED APPROVED SUBJECT TO THE CONDITIONS MENTIONED IN THIS OFFICE IOD ISSUED U/NO P-9274/2021/(CTS NO 33A AND OTHERS)/K/E WARD/MAJAS/2327/1/NEW DT- 31.12.2021

PLAN FOR APPROVAL

SANTOSH GOPAL MANDAVKAR	Dushyant Kumar Jitendra Ahirwar	Navnath Sopanrao Ghadge
SUB. ENG. (B.P.) K/E-N	ASST. ENG. (B.P.) K/E	EX. ENG. (B.P.)WS K-WARD

CERTIFICATE FOR AREA

CERTIFIED THAT THE PLOT UNDER REFERENCE WAS GOT SURVEYED BY ME ON 08/08/2014 AND THE DIMENSIONS OF SIDES, ETC. OF PLOT STATED ON PLAN ARE AS SHOWN. THE AREA BY DOCUMENT OF OWNERSHIP IS 25060.700 SQ.MT. AREA CERTIFIED BY ARCHITECT IS 25060.700 SQ.MT. & AREA ADOPTED FOR THE PROPOSAL IS 25060.700 SQ.MT.

ATUL MADANLAL GULATI
Digitally signed by ATUL MADANLAL GULATI
Date: 2021.12.28 17:46:37 +05'30'

ARCHITECT
ATUL GULATI (CA/86/10204)

P R O F O R M A : B

CONTENTS OF THE SHEET

BLOCK PLAN, LOCATION PLAN, AREA STATEMENT

DESCRIPTION OF PROPOSAL & PROPERTY

PROPOSED RESIDENTIAL BUILDING NO.2 ON PLOT BEARING C.T.S. NOS. 33A, 62 & 76 OF VILLAGE MAJAS AT JOGESHWARI (E), MUMBAI.

NAME OF OWNER / ADDRESS	SIGNATURE OF OWNER
M/S DYNACRAFT MACHINE COMPANY LIMITED 101,KALPATARU SYNERGY, OPP. GRAND HYATT, SANTACRUZ (E), MUMBAI 400 055	NARENDRA KUMAR LODHA Digitally signed by NARENDRA KUMAR LODHA DN: CN = NARENDRA KUMAR LODHA C = IN O = Personal Date: 2021.12.29 10:51:27 +06'30'

NAME, SIGN & ADDRESS OF ARCHITECT

ATUL MADANLAL GULATI
Digitally signed by ATUL MADANLAL GULATI
Date: 2021.12.28 17:59:47 +05'30'

ATUL GULATI (CA/86/10204)

UNIT NO. 6F, SHANTI NAGAR CO-OPERATIVE INDUSTRIAL ESTATE LIMITED, VAKOLA, SANTACRUZ (E), MUMBAI – 400 055.

JOB NO.	DRG. NO.	DATE	DRN. BY	CHKD. BY	SCALE
IOD	01/13	13.12.2021	UPDESH P	SMRUTI	AS SHOWN